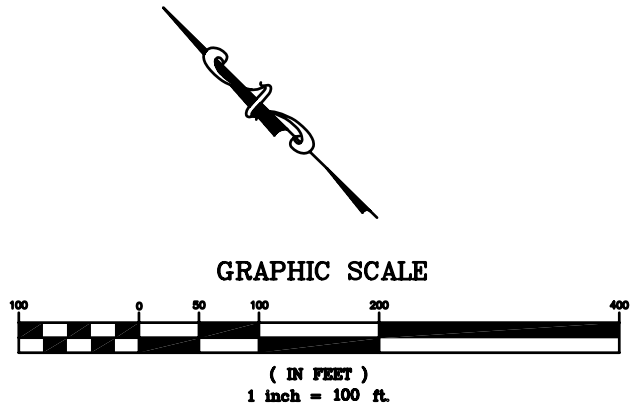

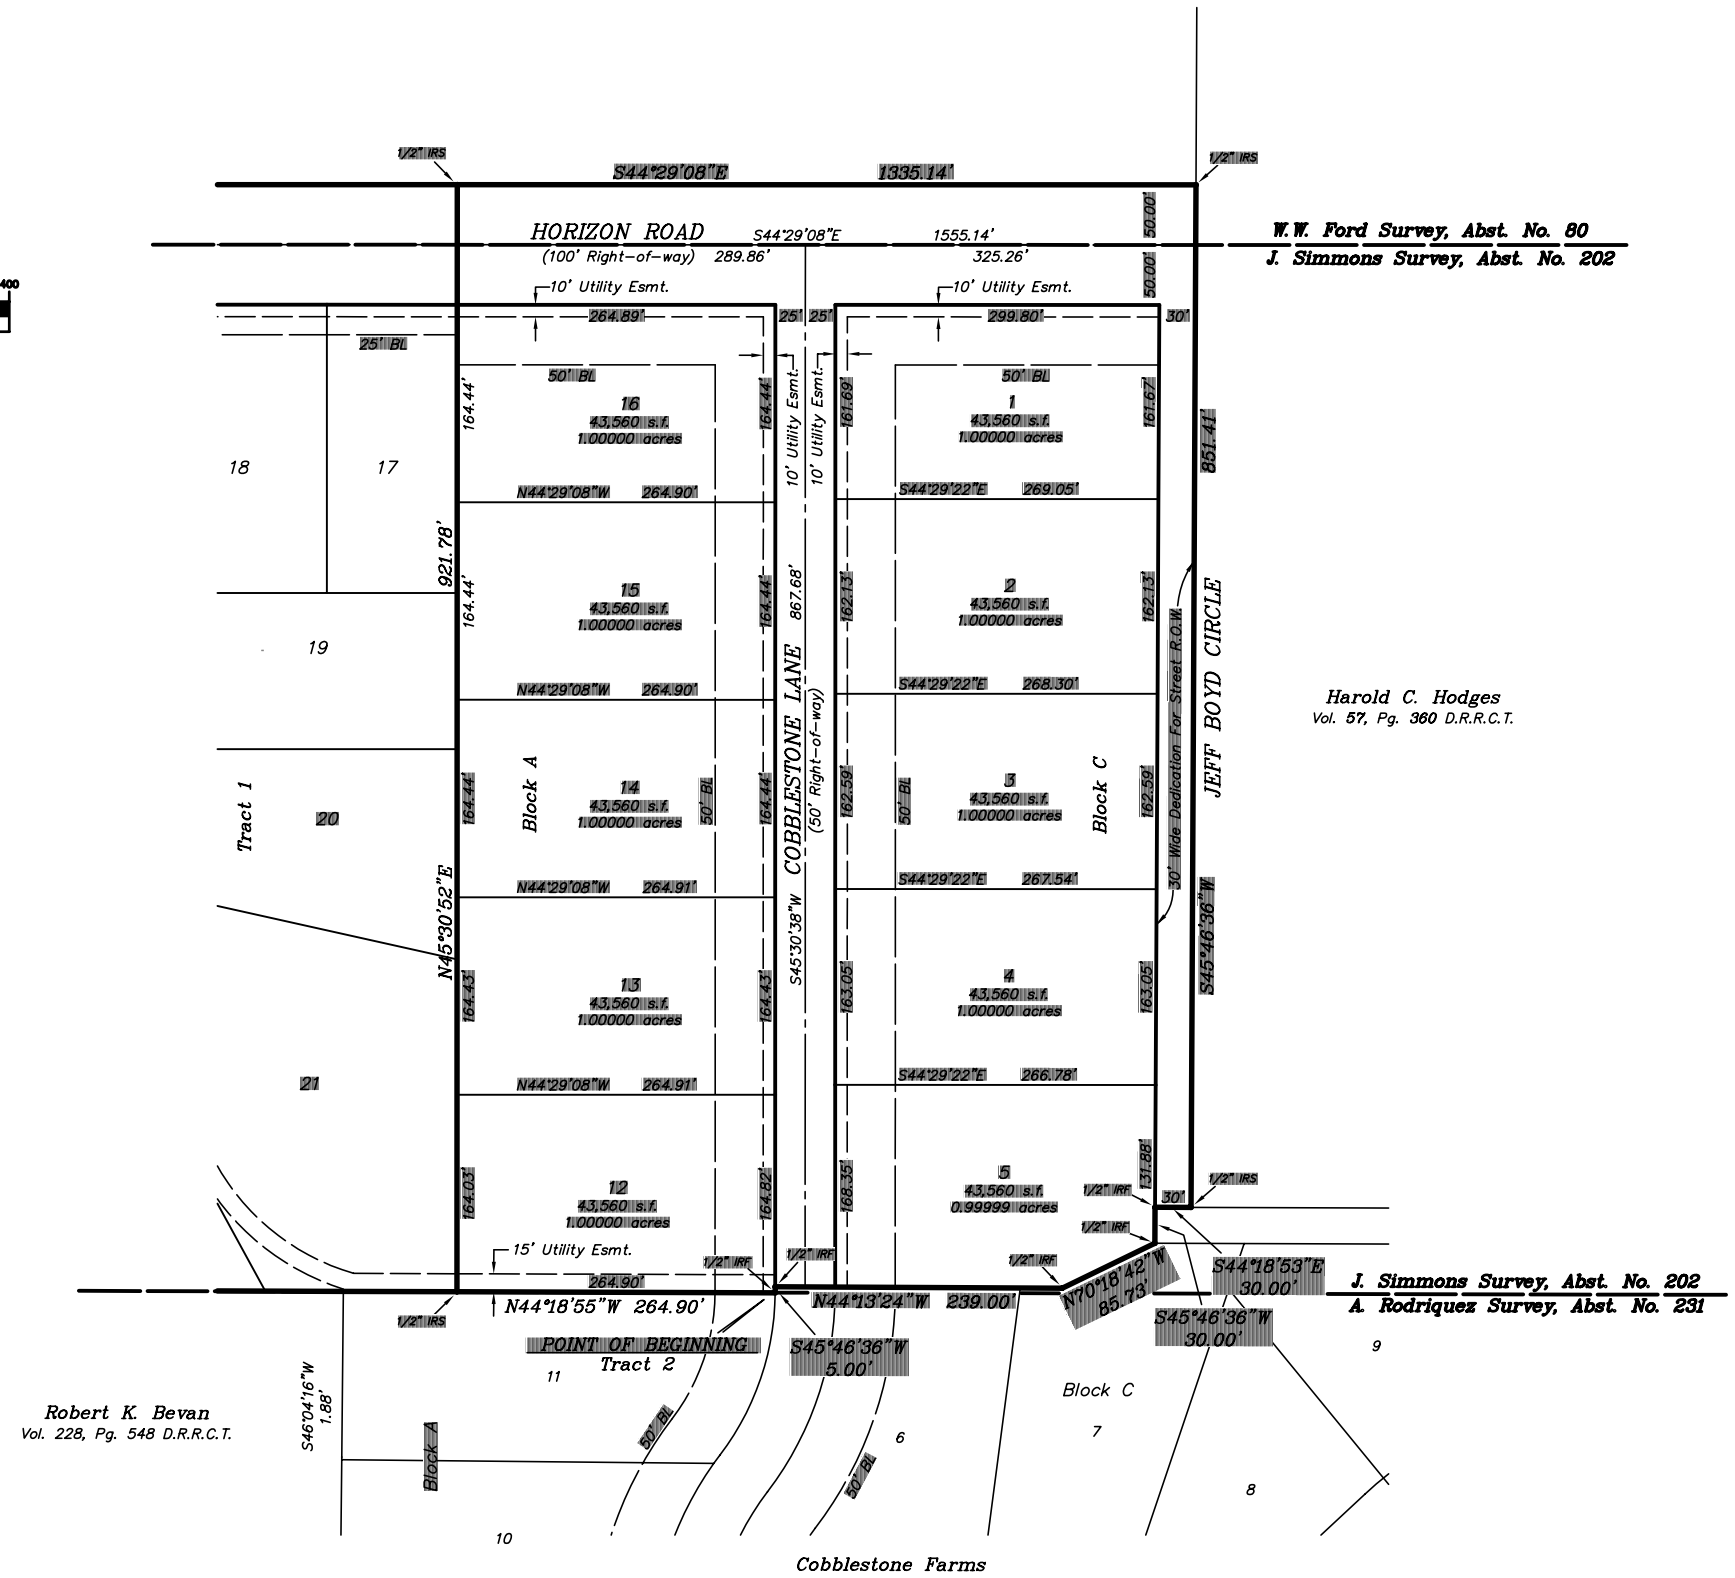

NOTE: TRACT 2 AREA = 12.86737 Acres, 10 LOTS

FINAL PLAT

1/2

HAROLD L. EVANS
CONSULTING ENGINEER
P.O. BOX 28355
2331 GUS THOMASSON ROAD, SUITE 102
DALLAS, TEXAS 75228, (214) 328-8133

SCALE	DATE	JOB No.
1" = 100'	4/20/05	

COBBLESTONE FARMS, PHASE 2

A. RODRIQUEZ SURVEY, ABSTRACT NO. 231 &
J. SIMMONS SURVEY, ABSTRACT NO. 202

ROCKWALL COUNTY, TEXAS

MARIAH BAY DEVELOPMENT INC.
100 COUNTRY CLUB DRIVE - ROCKWALL, TEXAS 75087 TEL. (972) 771-5238

C:\PROJECTS\04042\04042_plt.dwg, 01/27/2006 1:06:55 PM, AC